


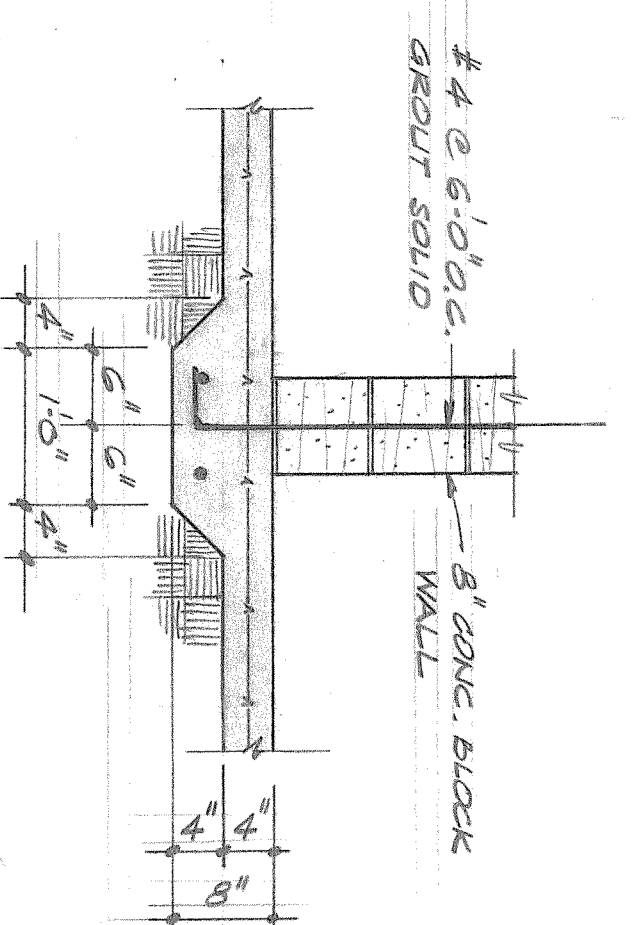
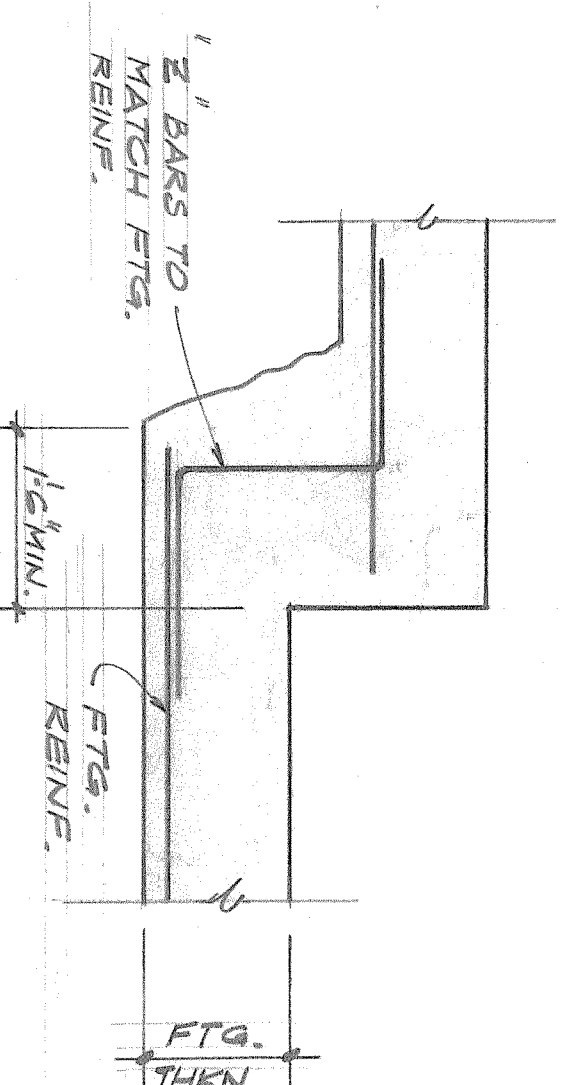
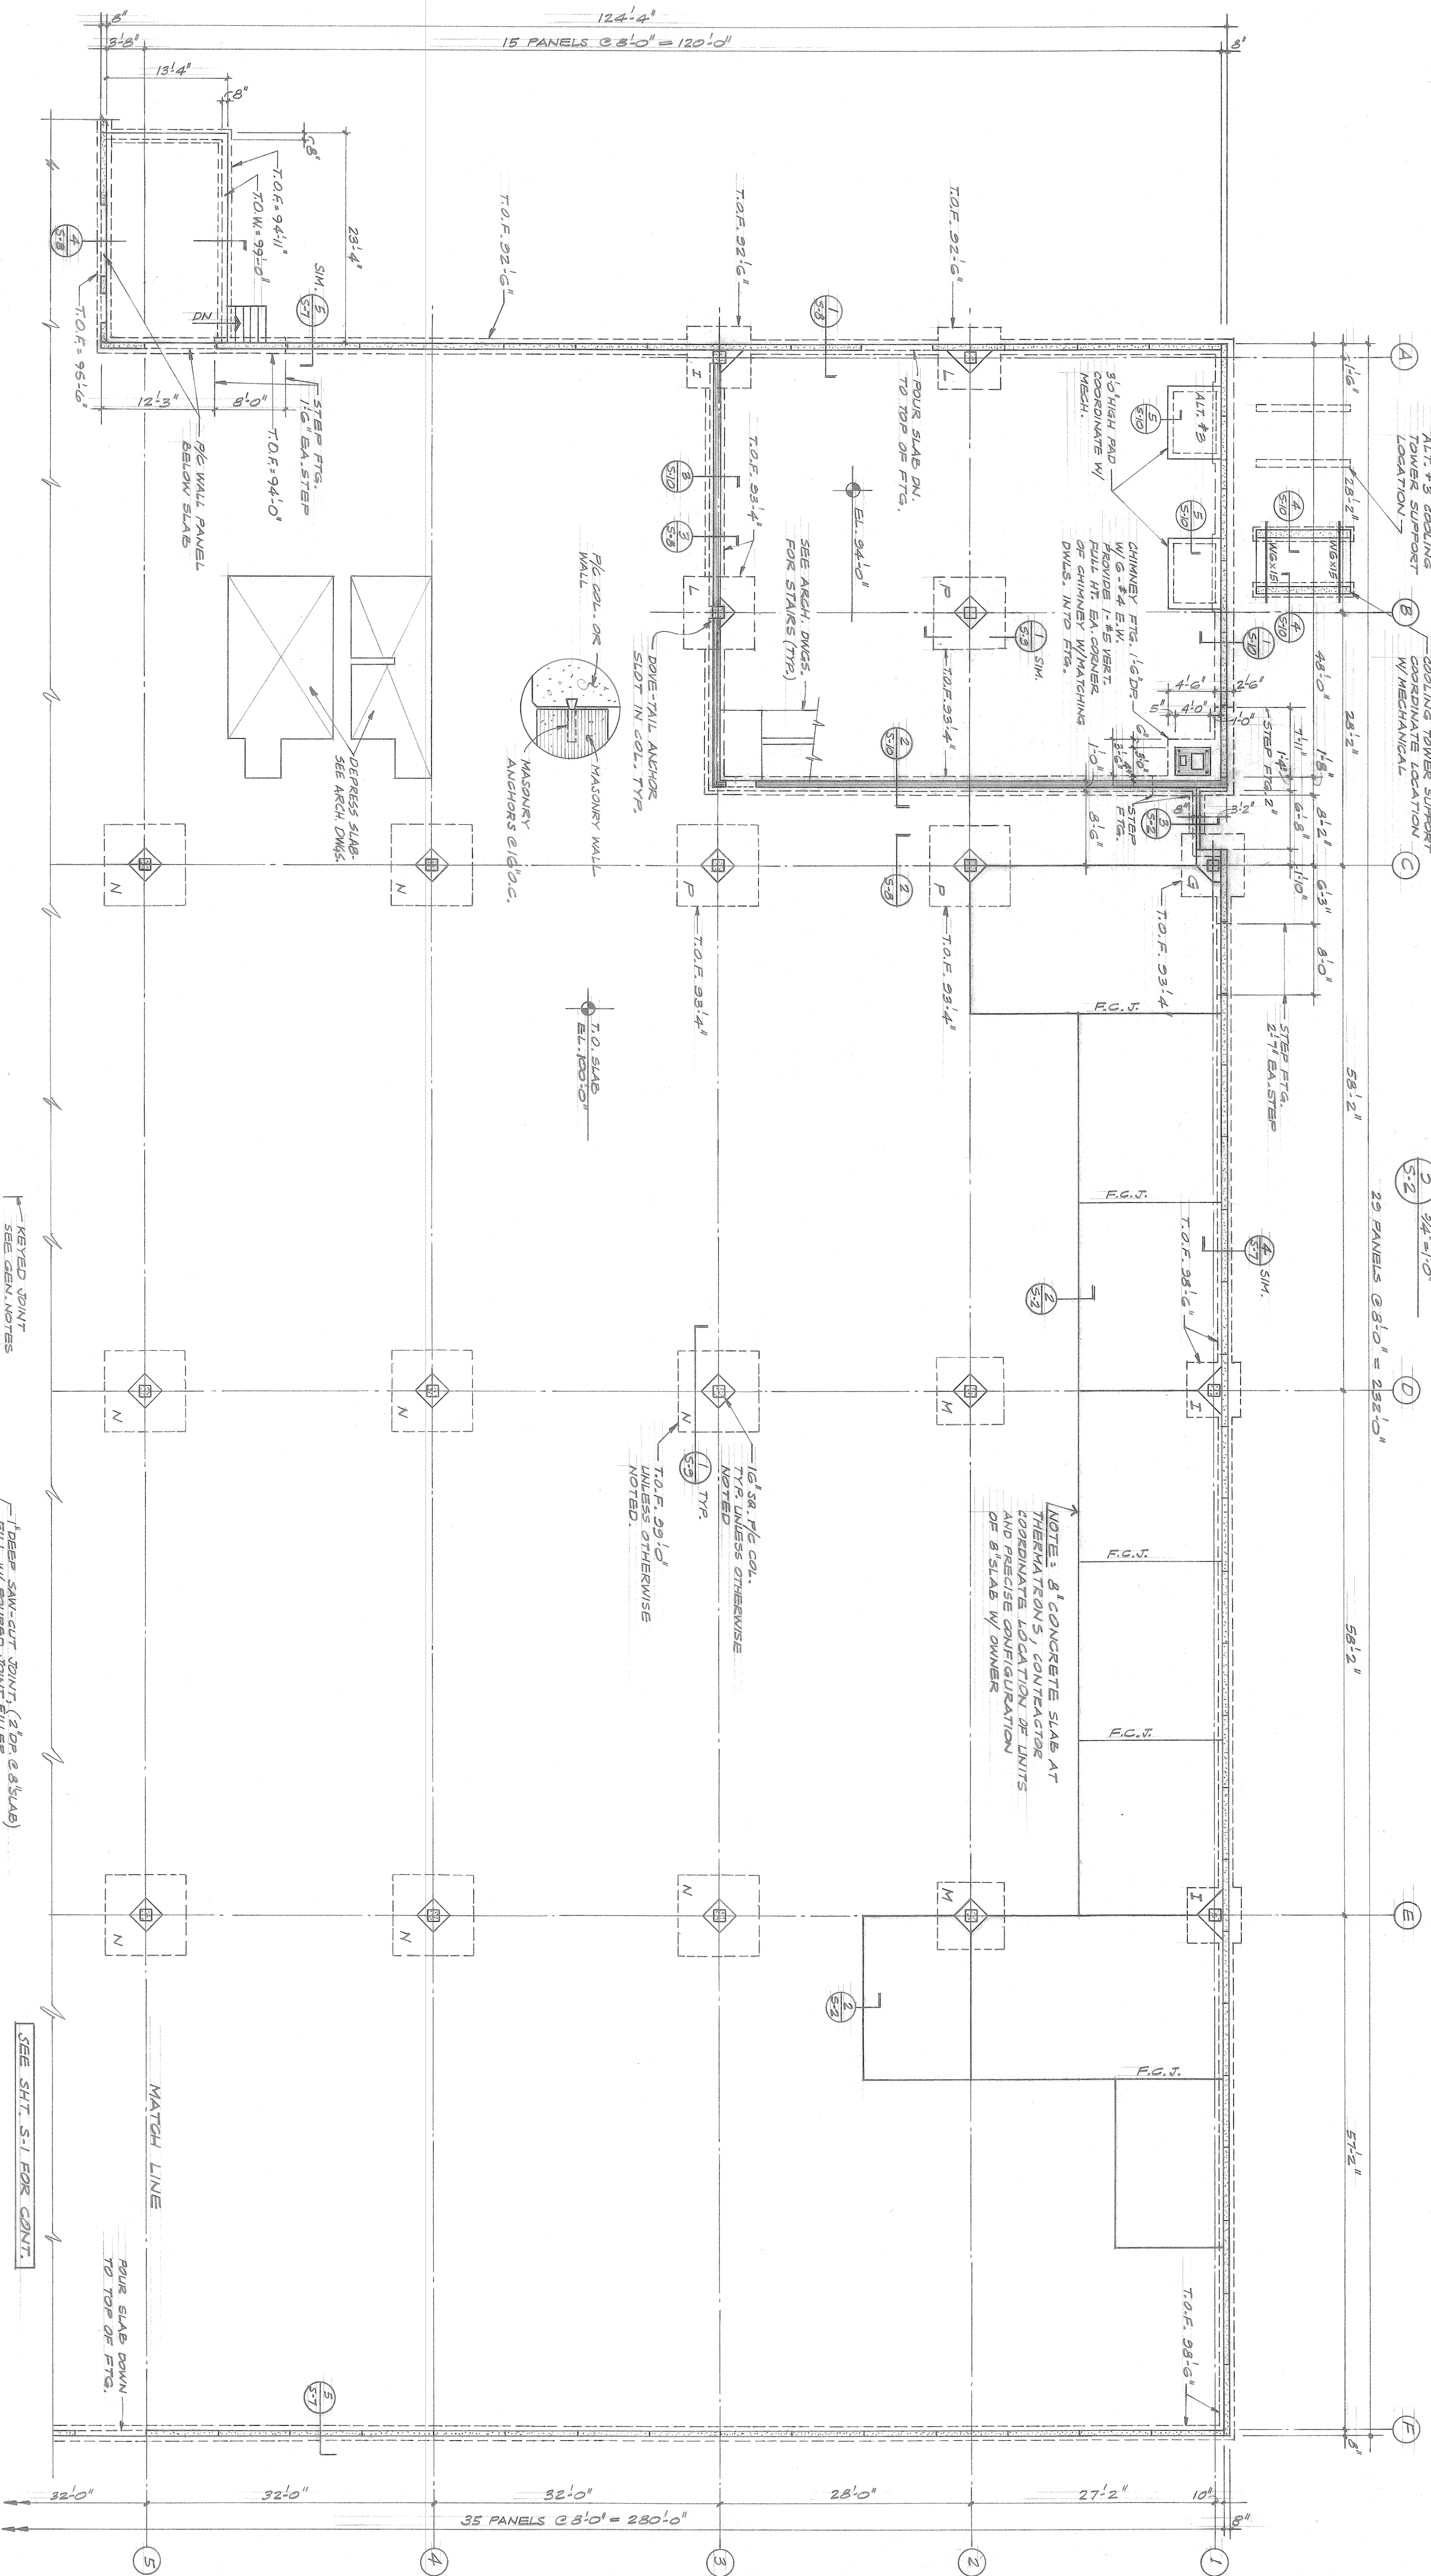


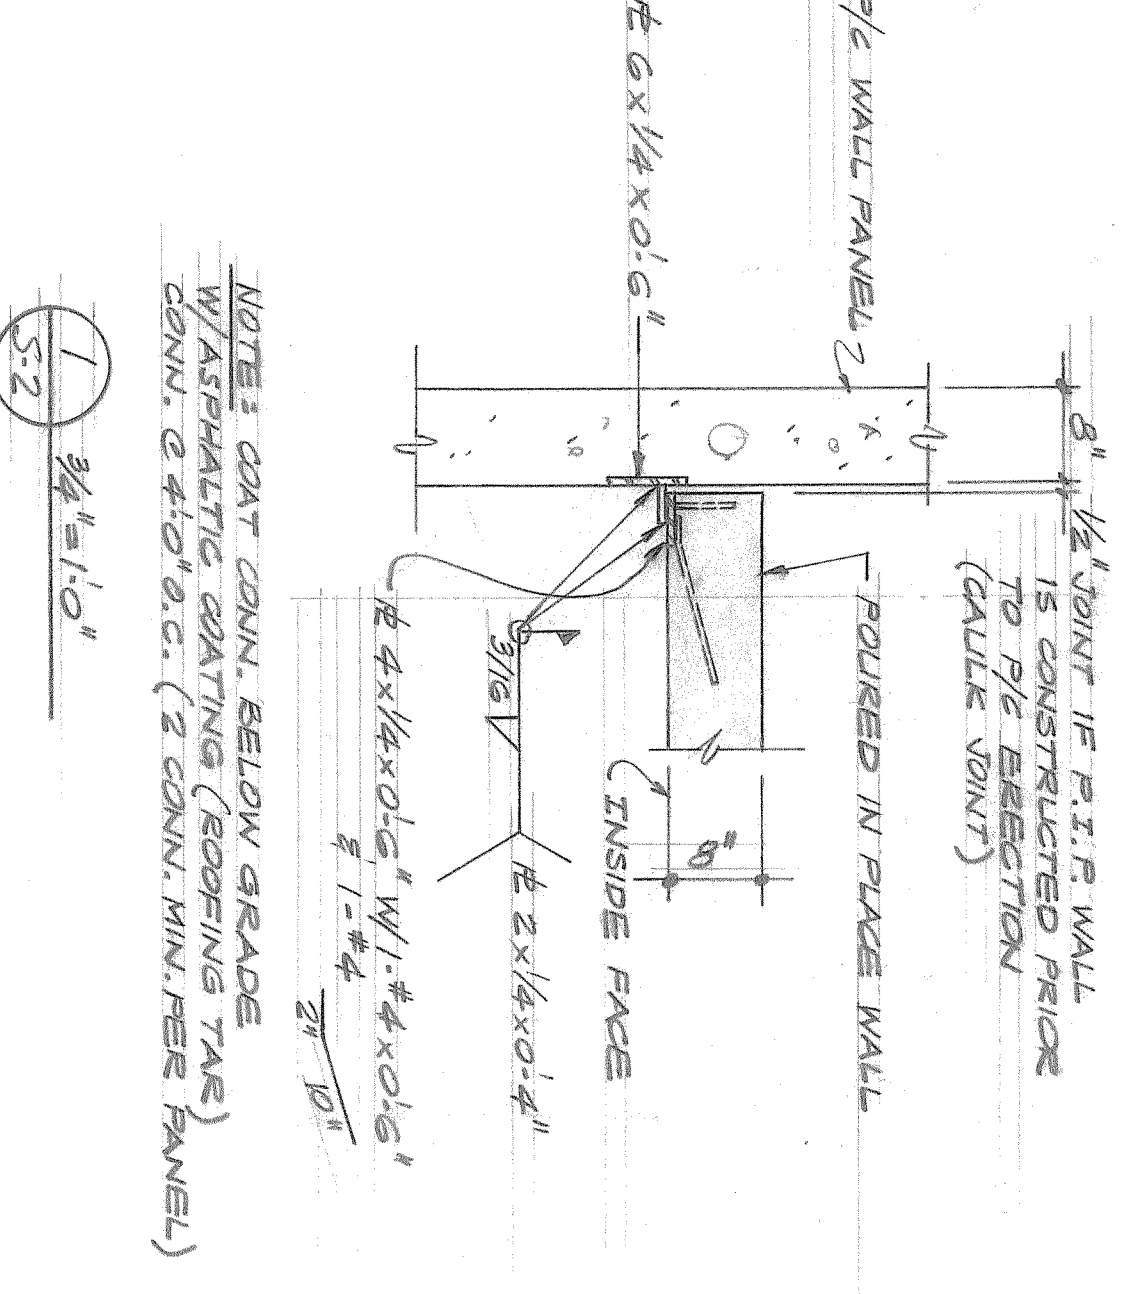

MARK	SIZE	REINFORCING
A	2'-0" SQ. X 1'-0" DR.	NONE
B	3'-0" SQ. X 1'-0" DR.	4-#4 EA. WAY 8" W.
C	3'-0" SQ. X 1'-0" DR.	5-#4 " "
D	4'-0" SQ. X 1'-0" DR.	6-#4 " "
E	4'-0" SQ. X 1'-0" DR.	6-#4 " "
F	5'-0" SQ. X 1'-0" DR.	5-#5 " "
G	5'-0" SQ. X 1'-0" DR.	6-#5 " "
H	6'-0" SQ. X 1'-0" DR.	7-#5 " "
I	6'-0" SQ. X 1'-0" DR.	8-#5 " "
J	7'-0" SQ. X 1'-0" DR.	9-#5 " "
K	7'-0" SQ. X 1'-0" DR.	7-#6 " "
L	8'-0" SQ. X 1'-0" DR.	9-#6 " "
M	8'-0" SQ. X 1'-0" DR.	8-#7 " "
N	10'-0" SQ. X 2'-0" DR.	10-#7 " "
P	10'-0" SQ. X 2'-0" DR.	11-#7 EA. WAY 8" W.

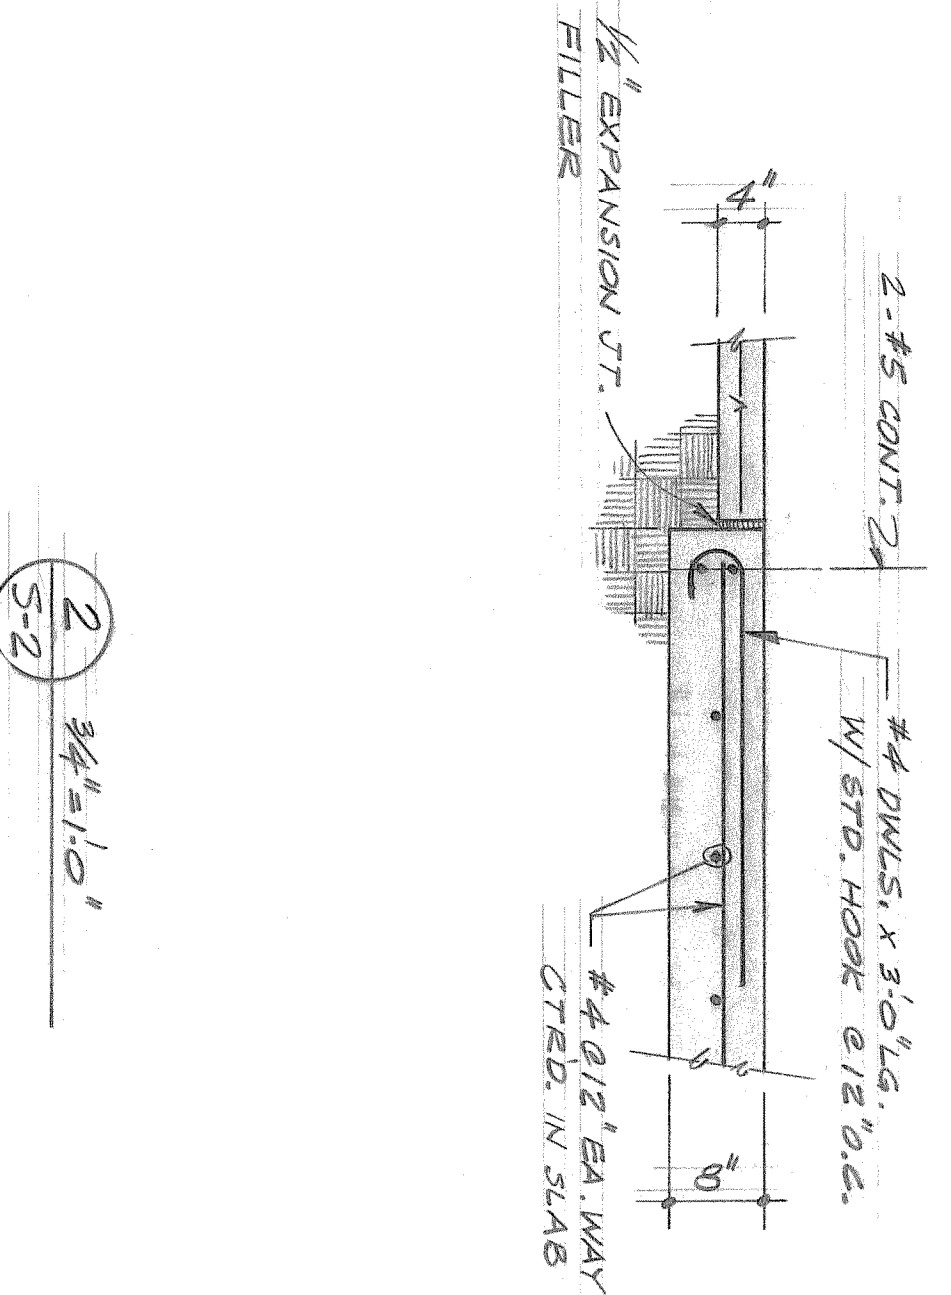

TYP. THICKENED SLAB DET.
AT NON-LOAD BRG. INTERIOR
MASONRY WALL (8" WALLS ONLY)
SEE ARCH. DWGS. FOR WALL LOCATION

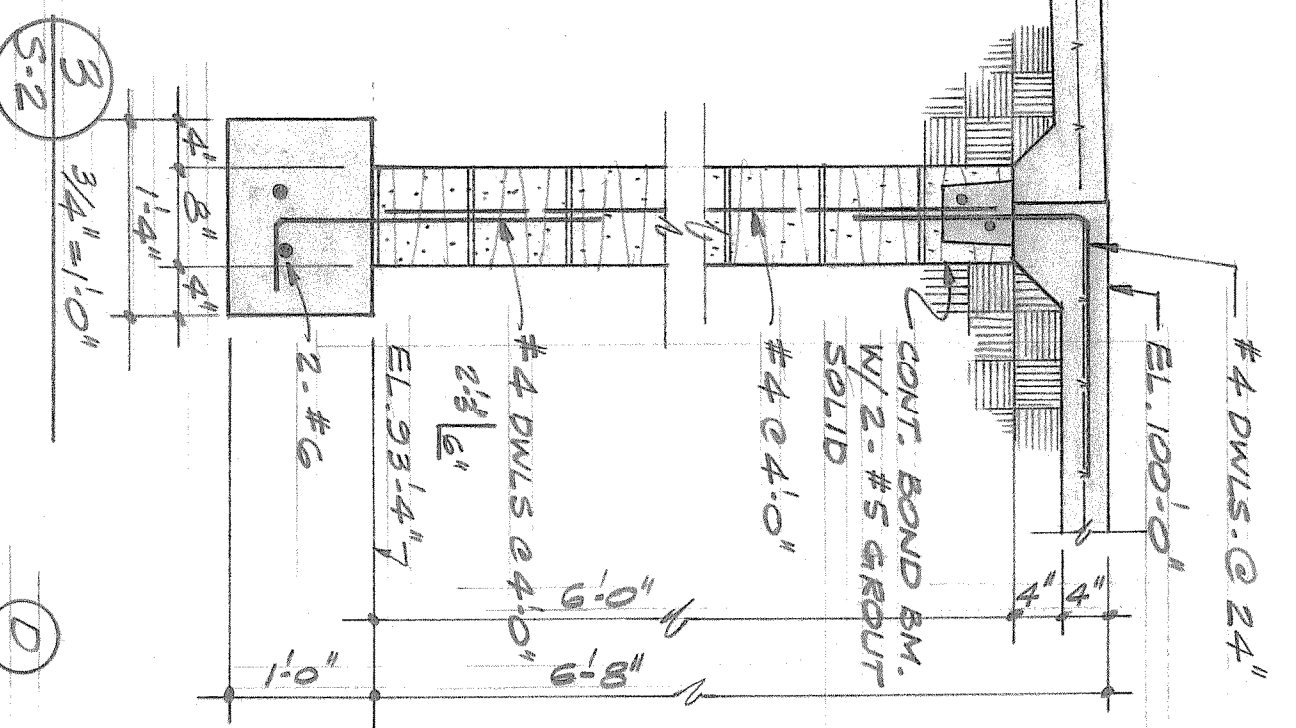

NOTE: 8" CONCRETE SLAB AT
THERMOSTATS, COORDINATE
AND REBAR LOCATION OF UNITS
OF 8" SLAB W/ OWNER

NOTE: 1/2" SR. P.C. COL.
TYR. UNLESS OTHERWISE
NOTED
TYP.

NOTE: 1/2" SR. P.C. COL.
TYR. UNLESS OTHERWISE
NOTED
TYP.

SEE SHT. S-1 FOR CONT.

SEE SHT. S-1 FOR CONT.

PARTIAL FOUNDATION PLAN

SCALE: 1/8" = 1'-0"

SEE SHT. S-1 FOR NOTES

SEE SHT. S-1 FOR NOTES

SEE SHT. S-1 FOR NOTES


SEE SHT. S-1 FOR NOTES




SEE SHT. S-1 FOR NOTES


SEE SHT. S-1 FOR NOTES


SEE SHT. S-1 FOR NOTES

FLOOR CONSTRUCTION JT. DET. FLR. CONTROL JT. DET.

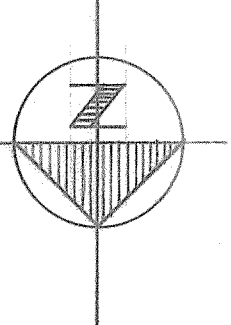

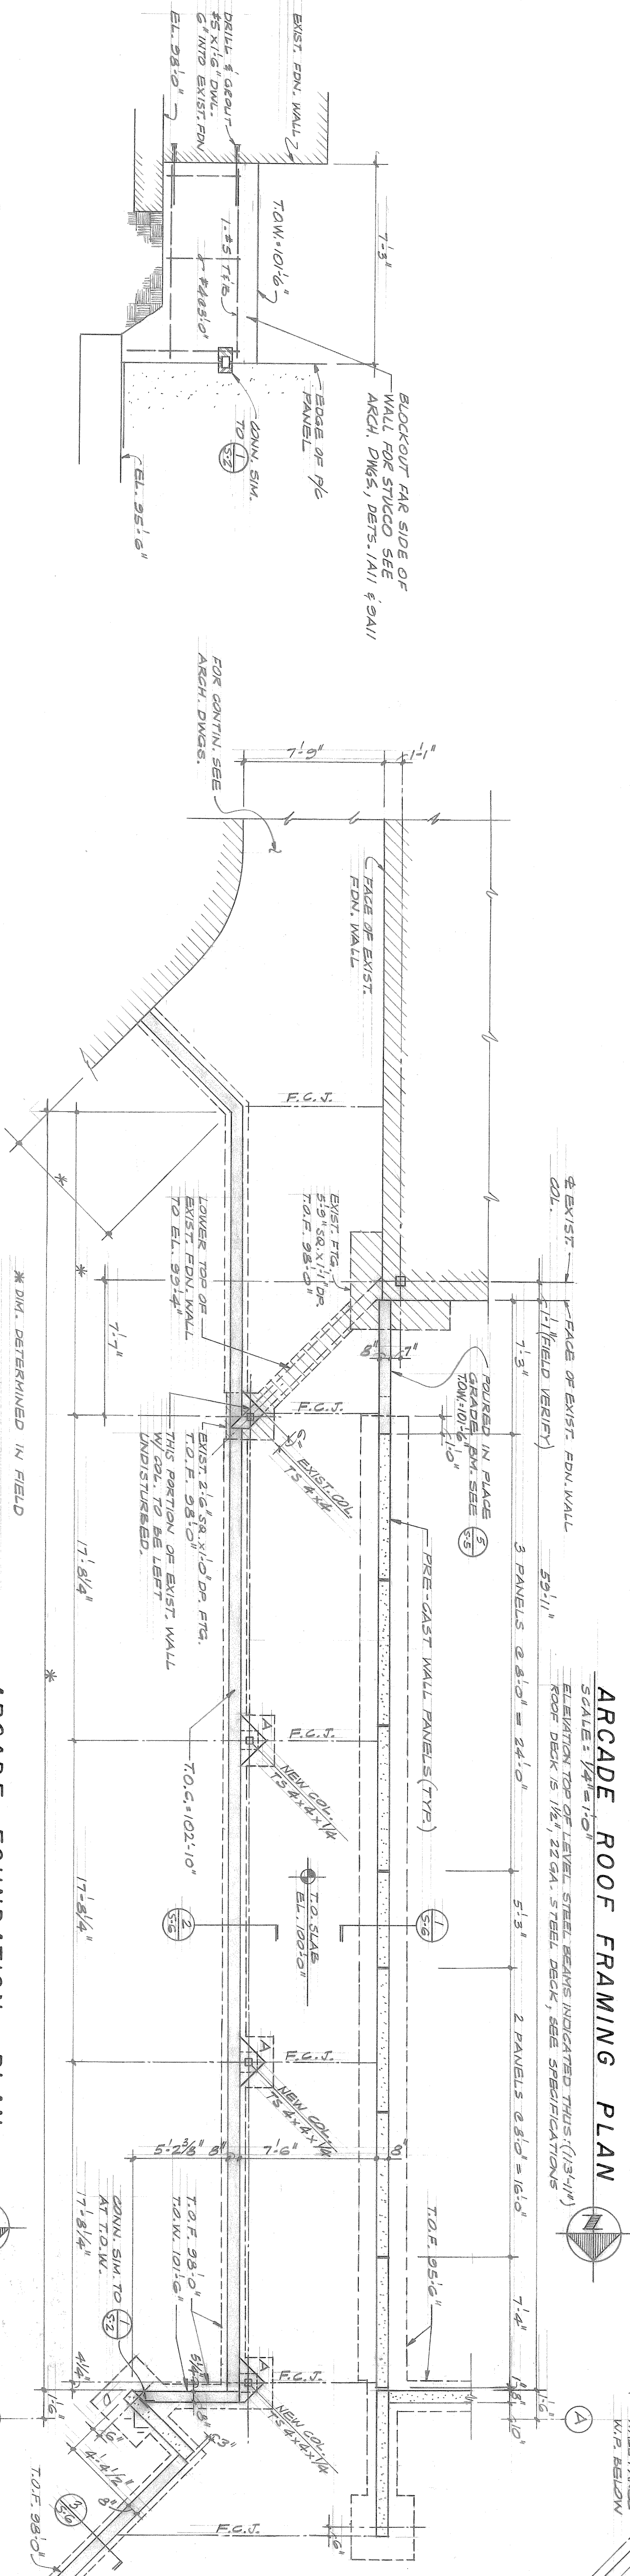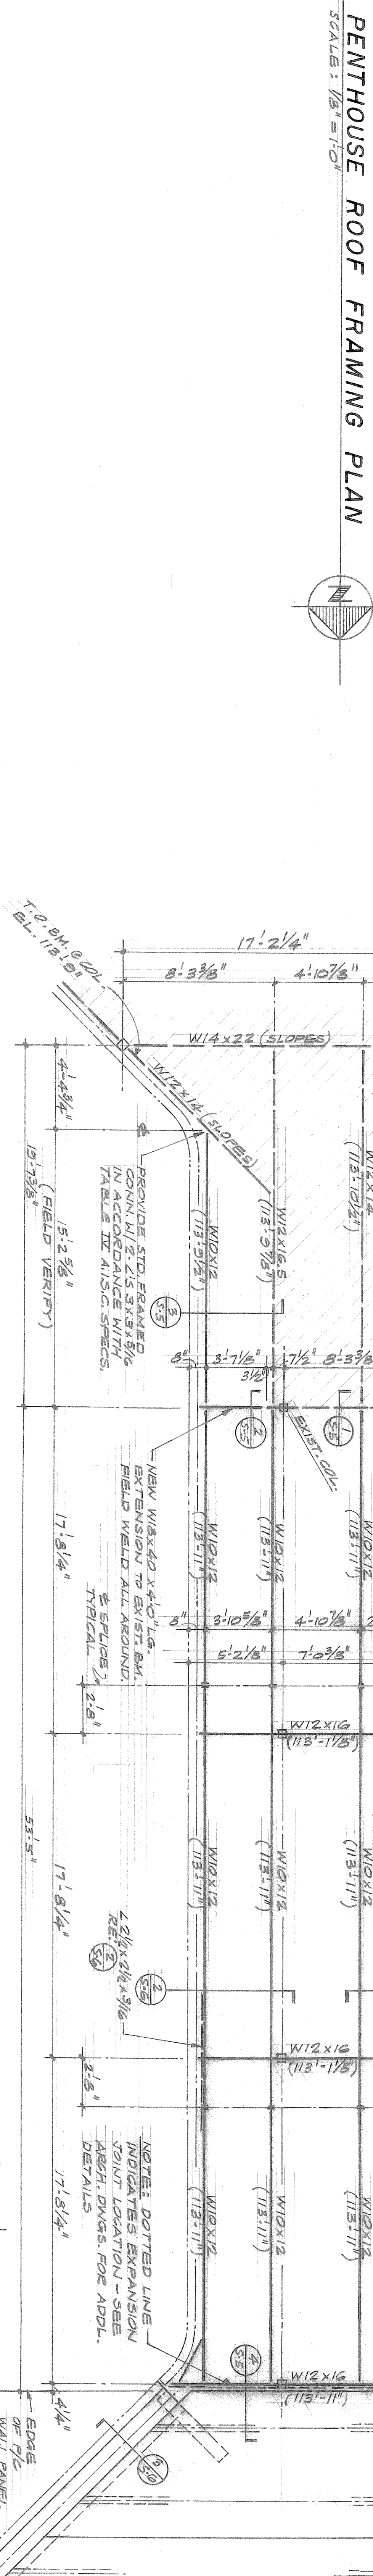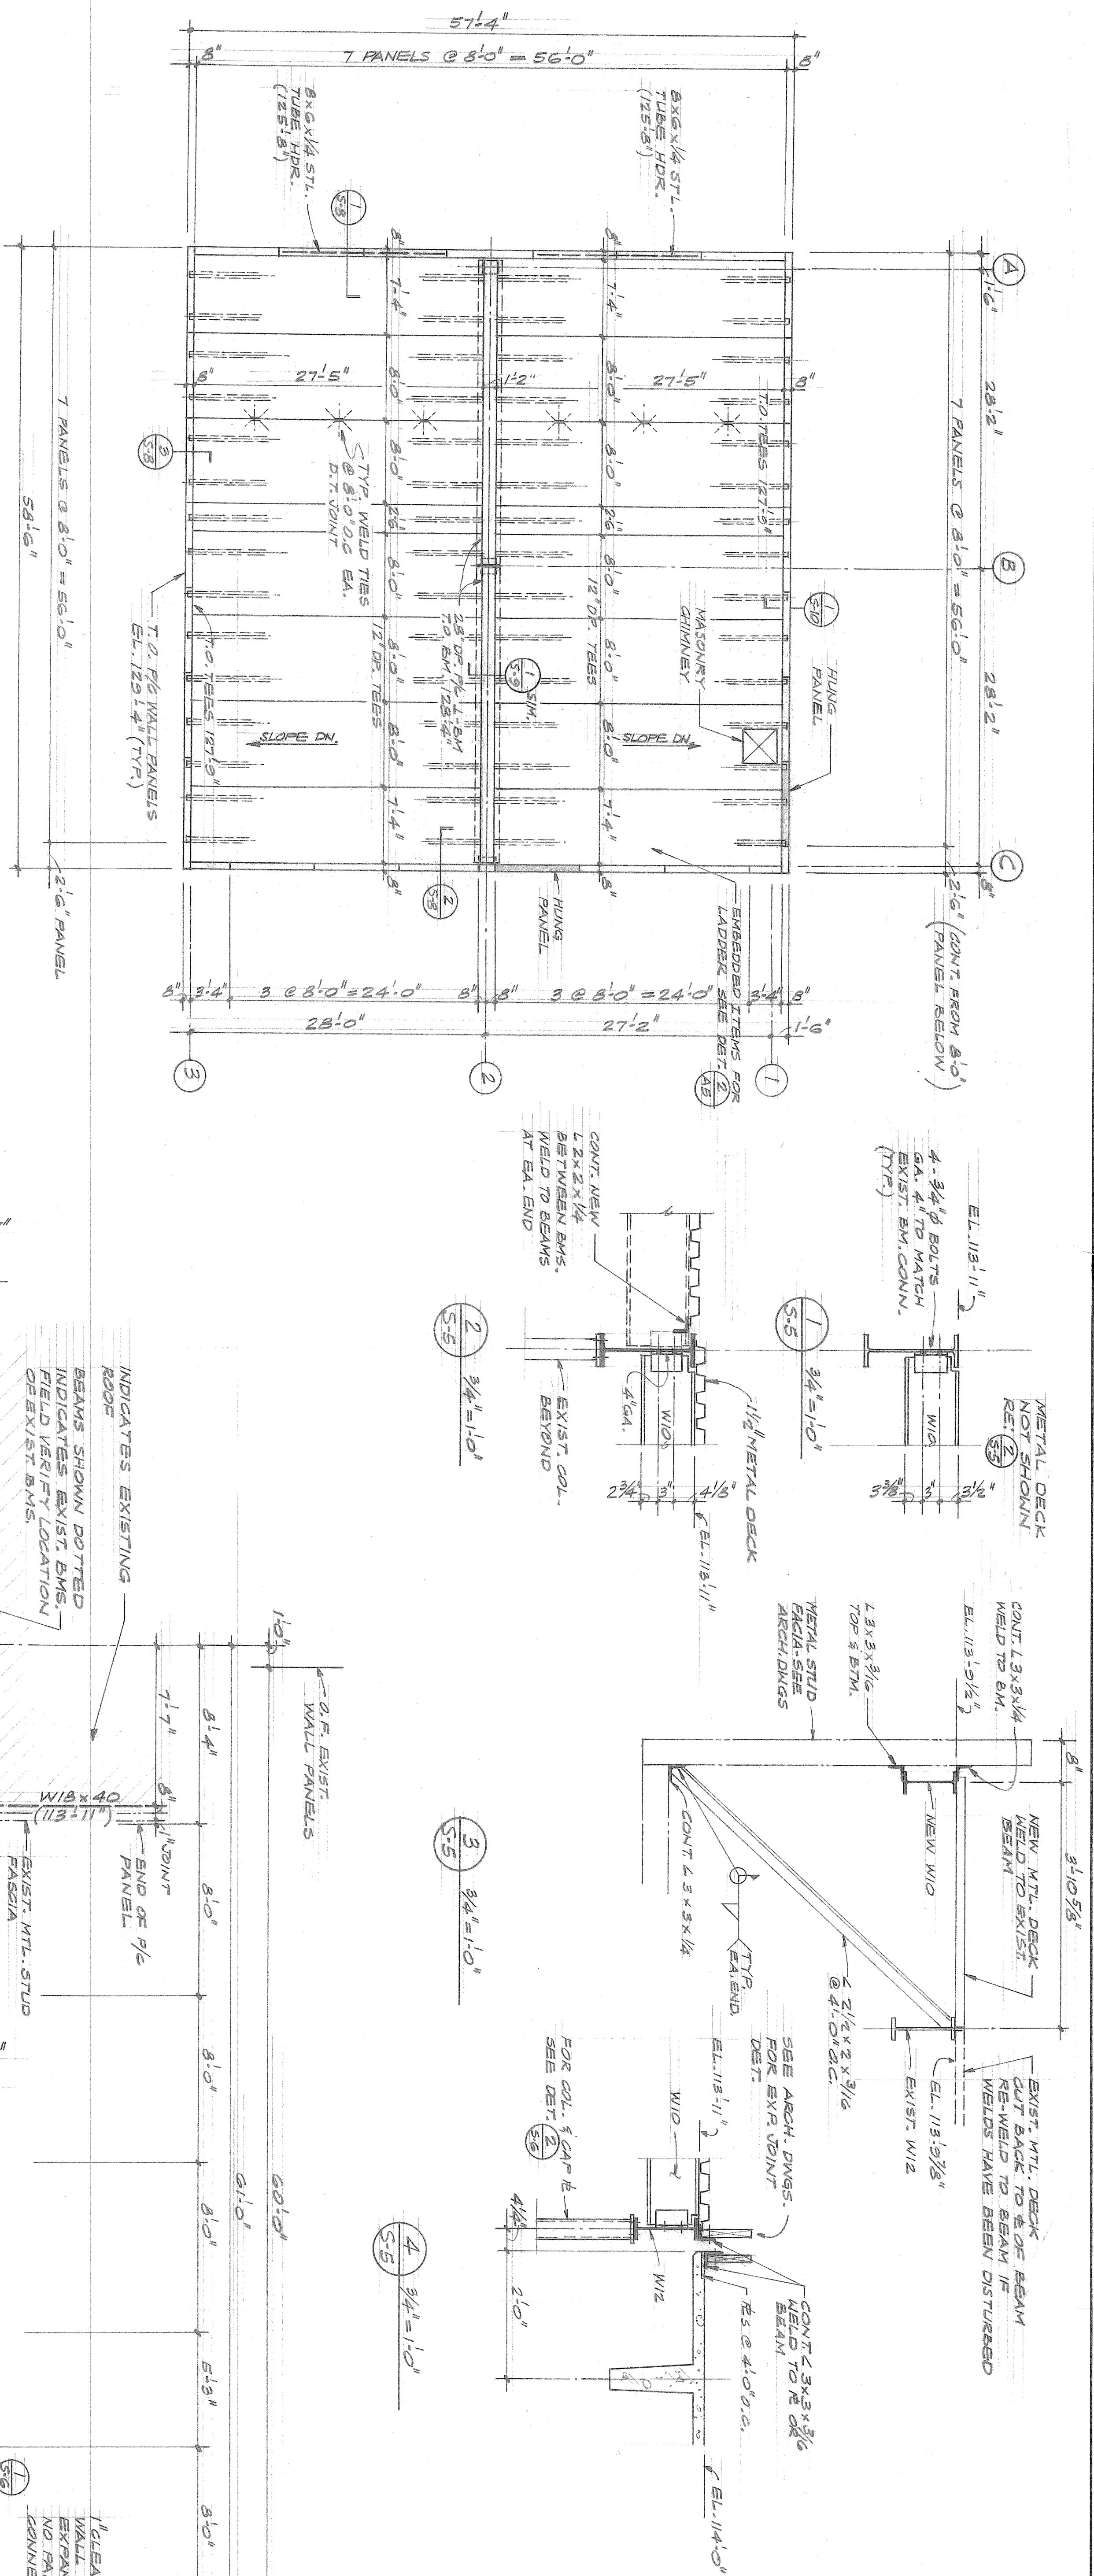


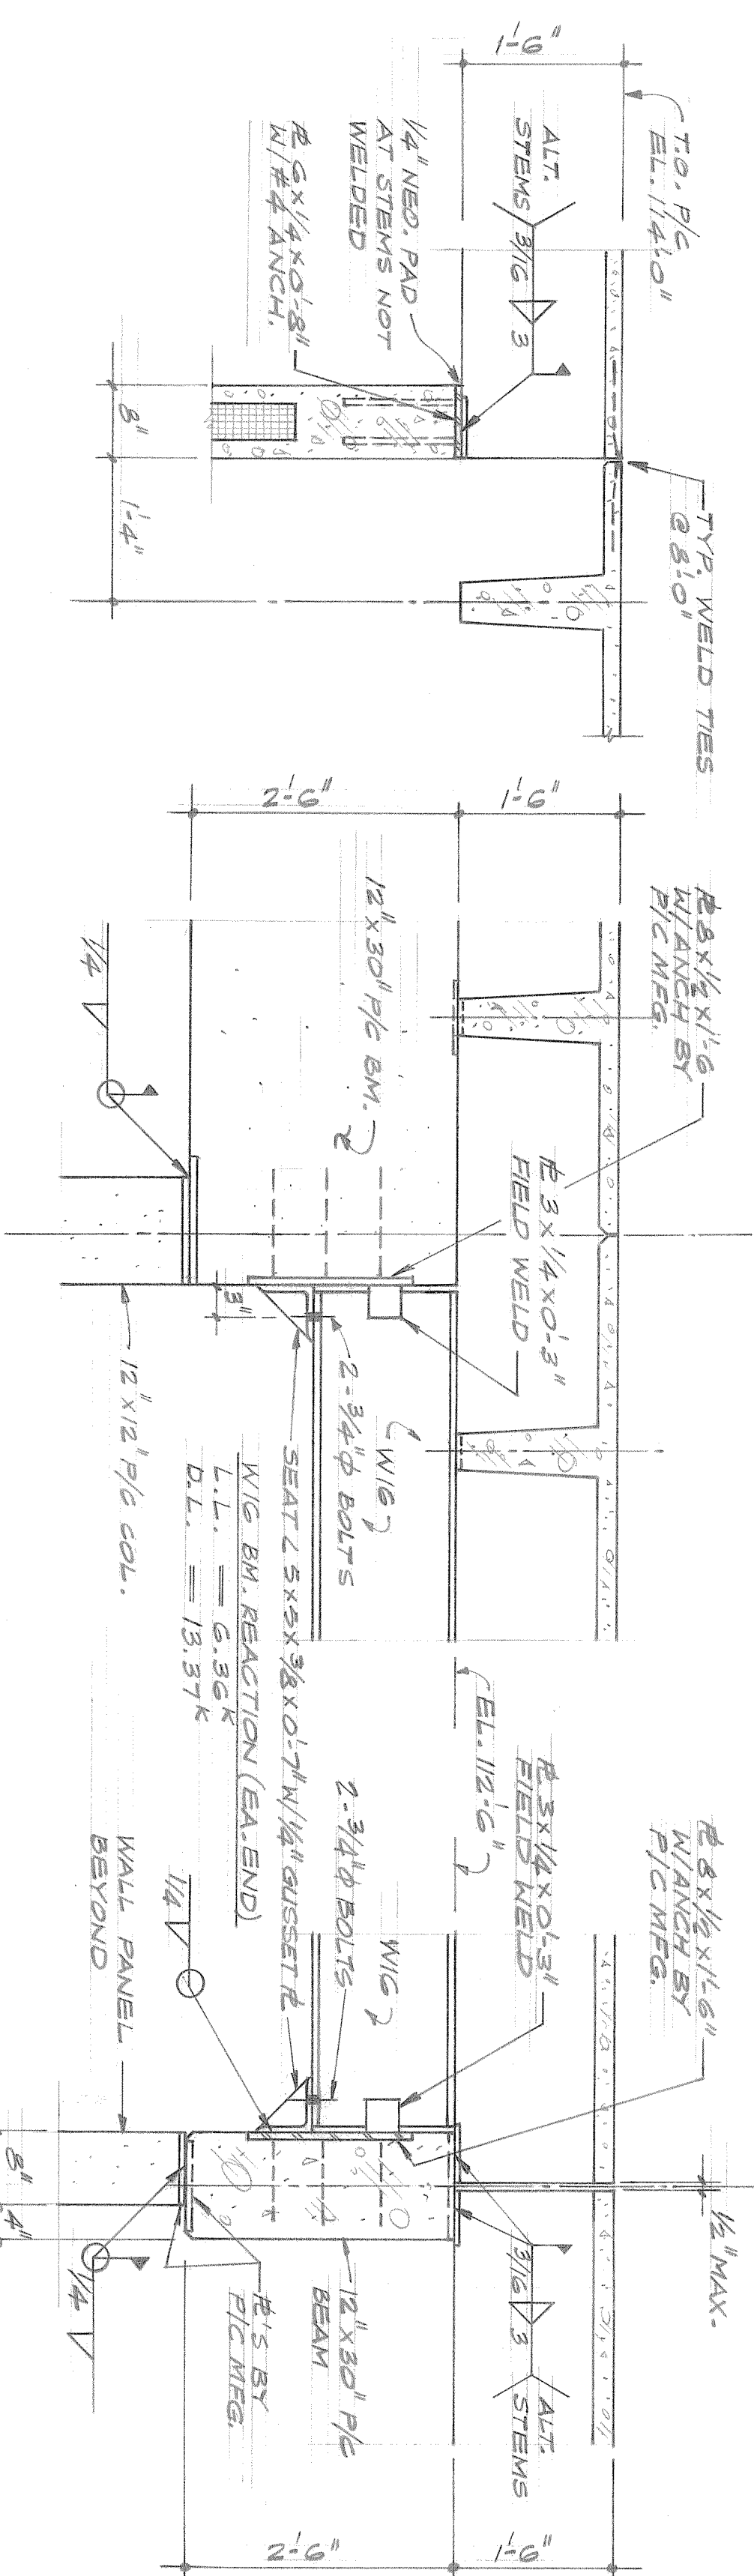


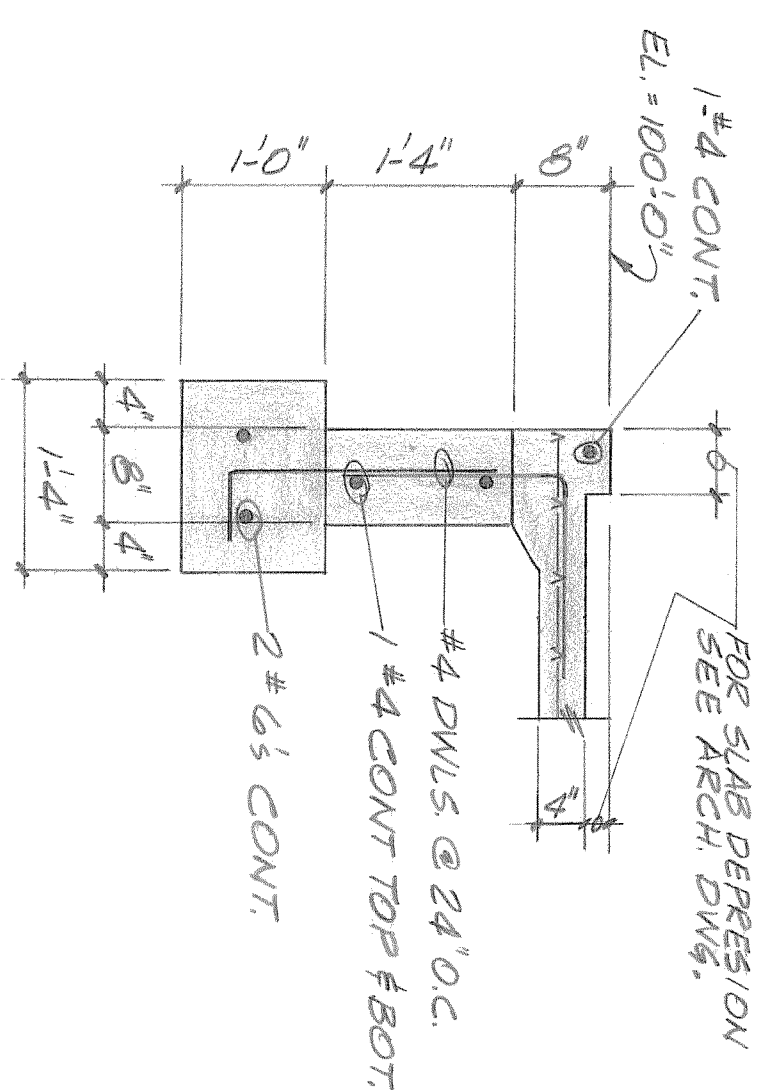

NOTE: TENSION TIE
NOT SHOWN

$$\frac{8}{5.7} \quad \frac{3}{4}'' = 1'-0''$$

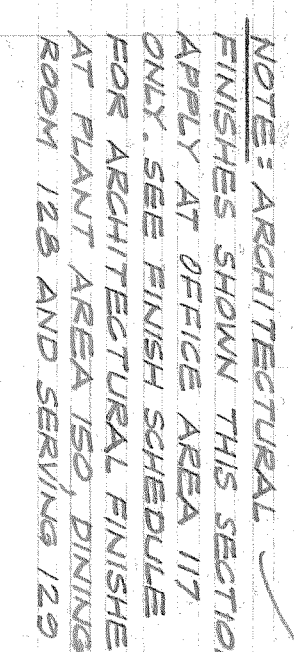

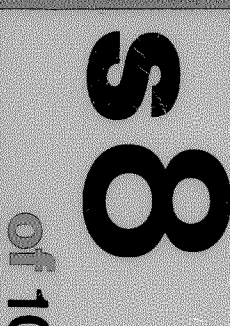

GENERAL NOTES

MISCELLANEOUS:

- Foundation design is in accordance with report by Thomas Shumaker Inc. Number 2472, dated September 19, 1979.
- Maximum allowable soil bearing pressure ----- 3000 p.s.f.
- Minimum allowable soil bearing pressure ----- 0 p.s.f.
- Soil bearing capacity shall be on the basis of a 10% safety factor and shall be based on the results of a load test or a standard penetration test (ASTM D-1586).
- Coordinate location of mechanical openings, floor drains, inlets, depressions, etc. with Architectural, Mechanical and Electrical drawings.
- Design Live Loads - The Uniform Building Code 1979 edition was used to determine the minimum requirements unless otherwise noted.
- Snow ----- 20 p.s.f.
- Wind (less than 30' in height) ----- 25 p.s.f.
- Slab on grade (less than 30' in height) ----- 30 p.s.f.
- Mechanical Penthouse Floor ----- 30 p.s.f.
- Dead load Mechanical Units only ----- 80 p.s.f.
- Existing Work - Where new work is to be added, the Contractor shall check all conditions with Architect before starting new construction.

CONCRETE:

- The concrete work shall conform to ACI 318-77 and the project specifications for design, fabrication and construction.
- Concrete shall have a minimum compressive strength in 28 days as follows:
Footings and stem walls ----- 3000 p.s.f., Cement Type I
Slabs on grade ----- 3000 p.s.f., Cement Type I
Precast concrete ----- 5000 p.s.f., Cement Type I
- All reinforcement bars shall be deformed billet steel A-615, Grade 60, Grade beam stirrups shall be deformed billet steel A-615, Grade 40.
- Detail all reinforcement in accordance with ACI detailing manual, latest edition. Reinforcement shall be supported with metal chairs or hung from forms. Concrete, bricks, blocks, etc. shall not be used.
- Control and/or construction joints in slabs on grade shall be located as directed by Architect/Engineer and shall be spaced at intervals not more than 605 square feet with maximum of 12' on center. Construction joints shall be formed with metal tool and key joints supplied by Jam Concrete Forming Products or equal.
- Continuous bars in walls, slabs and footings shall be lapped 36 bar diameters at splices.
- At all corners and intersections provide corner bars having lap of 36 bar diameters with adjacent bars.
- Place 2x4s bars (one each face) with 2'-0" projection around all sides of all openings.
- Place reinforcement so that concrete protection noted below is provided:
Concrete surfaces exposed to ground or weather ----- 3" clear
Bars 16 and larger ----- 2" clear
Formed surfaces exposed to ground or weather ----- 1-1/2" clear
Slabs on grade ----- 1-1/2" w/f at center
- Walls below grade are designed to be supported by the floor slabs on grade. Backfilling shall not be allowed until supporting diaphragm are in place or adequate shoring is provided.
- Stem walls below grade shall have backfill placed equally on both sides until the required levels are reached.
- Welded wire fabric shall be lapped a minimum of one full mesh and securely wired together.
- Where all interior concrete slabs on grade about walls supply a bond breaker of 30# felt between wall and edge of slab.

CONCRETE - PRECAST/PRESTRESSED:


- Precast/prestressed concrete shall be designed in accordance with ACI 318-77.
- The fabricator shall design his standard units to support the live and dead loads indicated on the structural drawings. Three sets of design calculations for all precast/prestressed concrete members shall be submitted to the Architect for approval before any fabrication is started.
- Concrete strength shall conform to the requirements for release strength and 28-day strength as shown in the approved design calculations but in no case shall the 28-day strength be less than 5,000 p.s.f. All concrete shall be stone concrete, unless indicated otherwise.
- Lifting insert locations in wall panels shall be approved prior to fabrication.

MASONRY:


- Design, fabrication and construction shall be in accordance with the Uniform Building Code, latest edition.
- All hollow units (concrete) shall have a minimum f'm 1350 p.s.f.
- Type S mortar mix (1,000 p.s.f.) shall be in accordance with A.S.T.M. proportions as follows:
Standard Mix ----- 1 1/2" 11" ----- 1
Alternate Mix ----- 1 1/2" 11" ----- 1

Parts by Volume of Portland Cement ----- 1 1/2
Parts by Volume of Hydrated Lime ----- 1
Aggregate, measured in a damp, loose condition ----- 1 1/2
Mix proportions shall be tested and strictly enforced.

- Unless otherwise noted, in hollow unit masonry there shall be full mortar coverage on the face shell and on the webs surrounding cells to be filled with grout. Vertical head joints shall be staggered every 16" for a thickness equal to the face shell of the unit.
- Horizontal wire reinforcement shall be placed continuous in bed joints at 16" o.c. vertical details.
- Horizontal nominal width of joint reinforcement shall be nominal width of block unit and as detailed.
- Additional horizontal wire reinforcement shall be placed in first bed joint above and below openings and shall extend 24" beyond edges of openings.
- Horizontal joint reinforcement shall be bent at corners in accordance with manufacturer's recommendation.
- Where concrete block walls intersect foundation or stem walls, provide horizontal reinforcing corner dowels to match foundation wall horizontal steel. Dowel into block 18" minimum.
- Control joints shall be placed in all masonry walls at 30'-0" o.c. or no farther than as noted on the drawings.
- Horizontal wire reinforcement shall be discontinuous through all control joints except bond beams.
- Vertical reinforcement shall be defined billet steel A615, Grade 40 unless otherwise noted. See drawings for size and spacing.
- All splices in vertical reinforcement shall be lapped a minimum of 30 bar diameters but not less than 12" and where spliced, bars shall be separated by one bar diameter or wired together.
- When a foundation down does not line up with a vertical core to be reinforced, it shall not be bent over, but shall be grouted into a core in direct vertical alignment, even though it is an adjacent cell to the vertical wall reinforcing.
- Vertical bars shall be held in position at top and bottom and at intervals not exceeding 192 bar diameters.
- Vertical reinforcing steel shall have a minimum clearance of 1/4" from the masonry to permit good bond with the grout.
- Grout shall be of fluid consistency and shall have a minimum compressive strength of 3,000 p.s.f. in 28 days.
- Grout-in cores of concrete block with grout as shown on drawings. Grout all cores below finish grade.
- Vertical cells to be filled shall have vertical alignment to maintain a continuous unobstructed cell area not less than 2" x 3".
- Reinforcing steel shall be secured in place and inspected. All debris, projecting mortar and mortar droppings shall be cleaned out before grouting starts.
- Cells containing reinforcement shall be solidly filled with grout and pours shall be stopped 1-1/2" below the top of a course to form a key with the next course above.

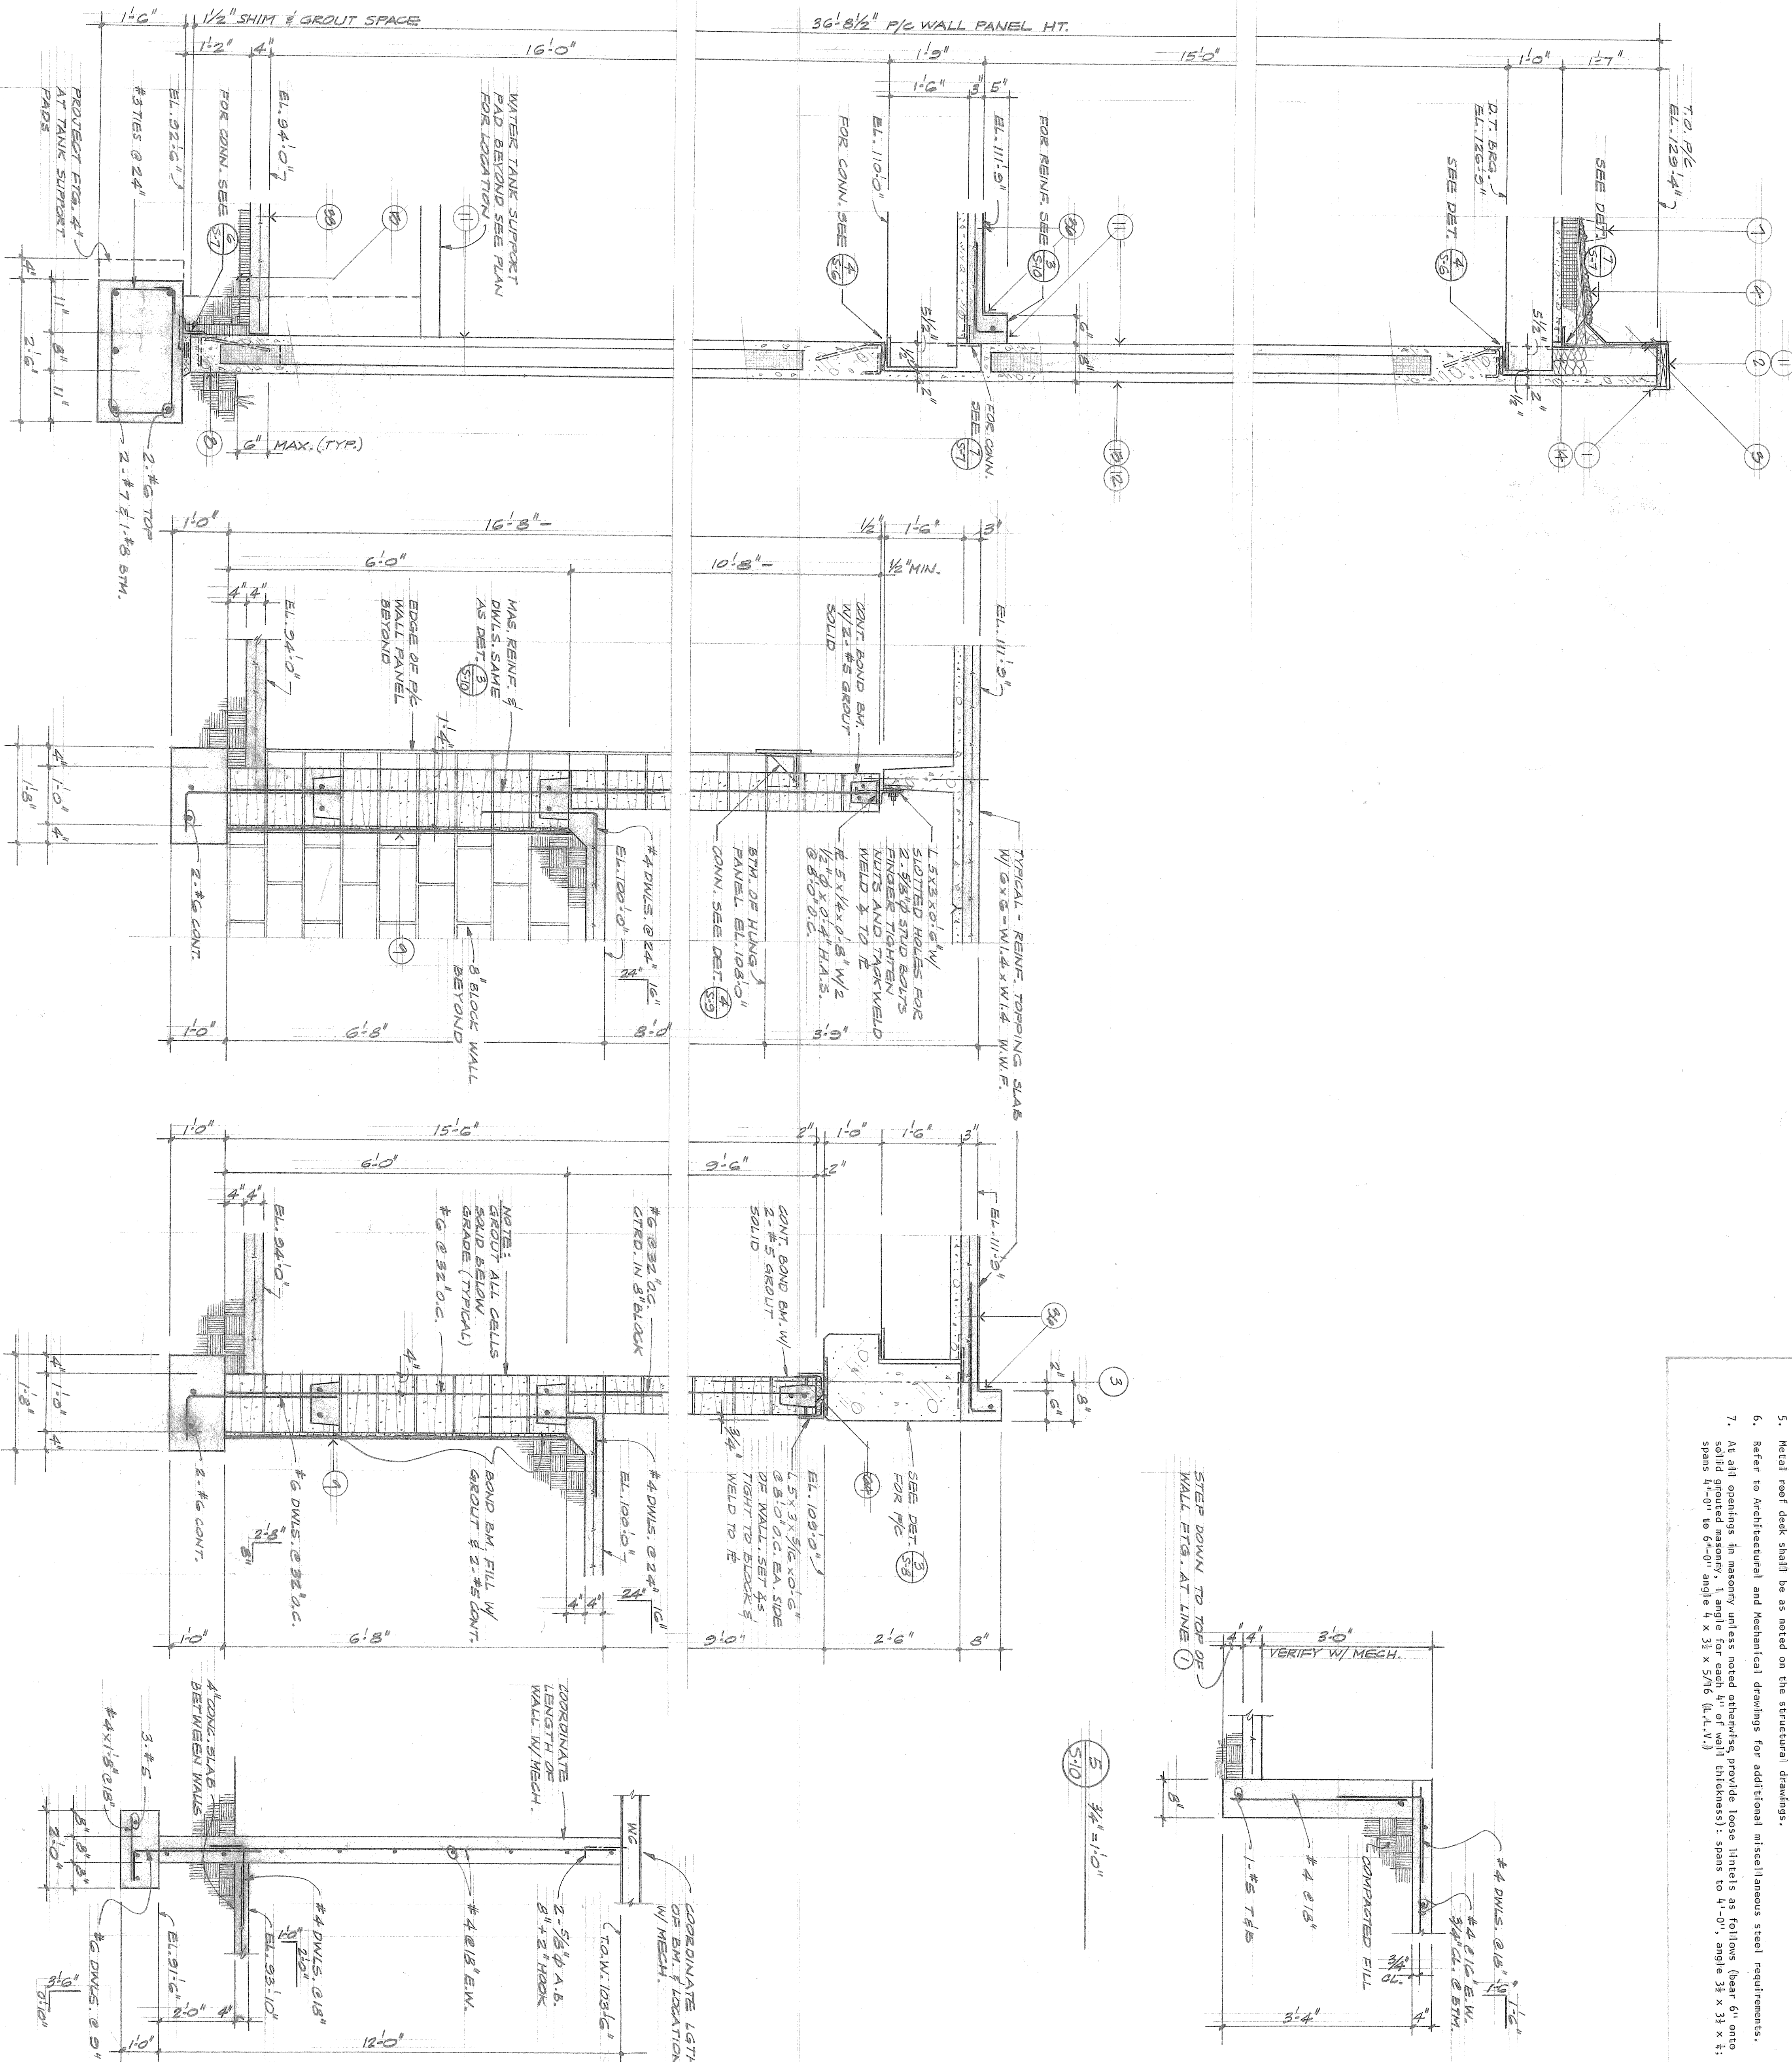

- All grout shall be poured in lifts of not more than 4'-0" and all grout shall be puddled or vibrated into place.
 - All corners shall be grouted solid.
 - Bond beams shall be filled with pre-grouted concrete, f'c=3,000 p.s.f., and shall be continuous around building.
 - See "Structural Steel" notes for steel lintel angles.
- STRUCTURAL STEEL:
- Structural steel shall conform to the A.A.S.C. Specification, latest edition and the project specifications for design, fabrication and erection. All structural steel shall conform to A56, unless otherwise noted. Tube columns shall conform to ASTM A-53 steel.
 - Shop connections shall be welded and ground smooth where exposed. Field connections shall be made with 3/4" diameter bolts conforming to A307 unless otherwise noted.
 - Provide 10mm shop coat of red lead primer for all structural steel unless noted.
 - Shop drawings shall be submitted in septa along with shop drawings.
 - Roof roof deck shall be as noted on the structural drawings.
 - Refer to Architectural and Mechanical drawings for additional miscellaneous steel requirements.
 - At all openings in masonry walls noted elsewhere provide 4x4x1/2" steel lintels (bear 6' or more spans 4'-0" to 6'-0" angle 4 x 3 x 5/16 (A.L.V.))

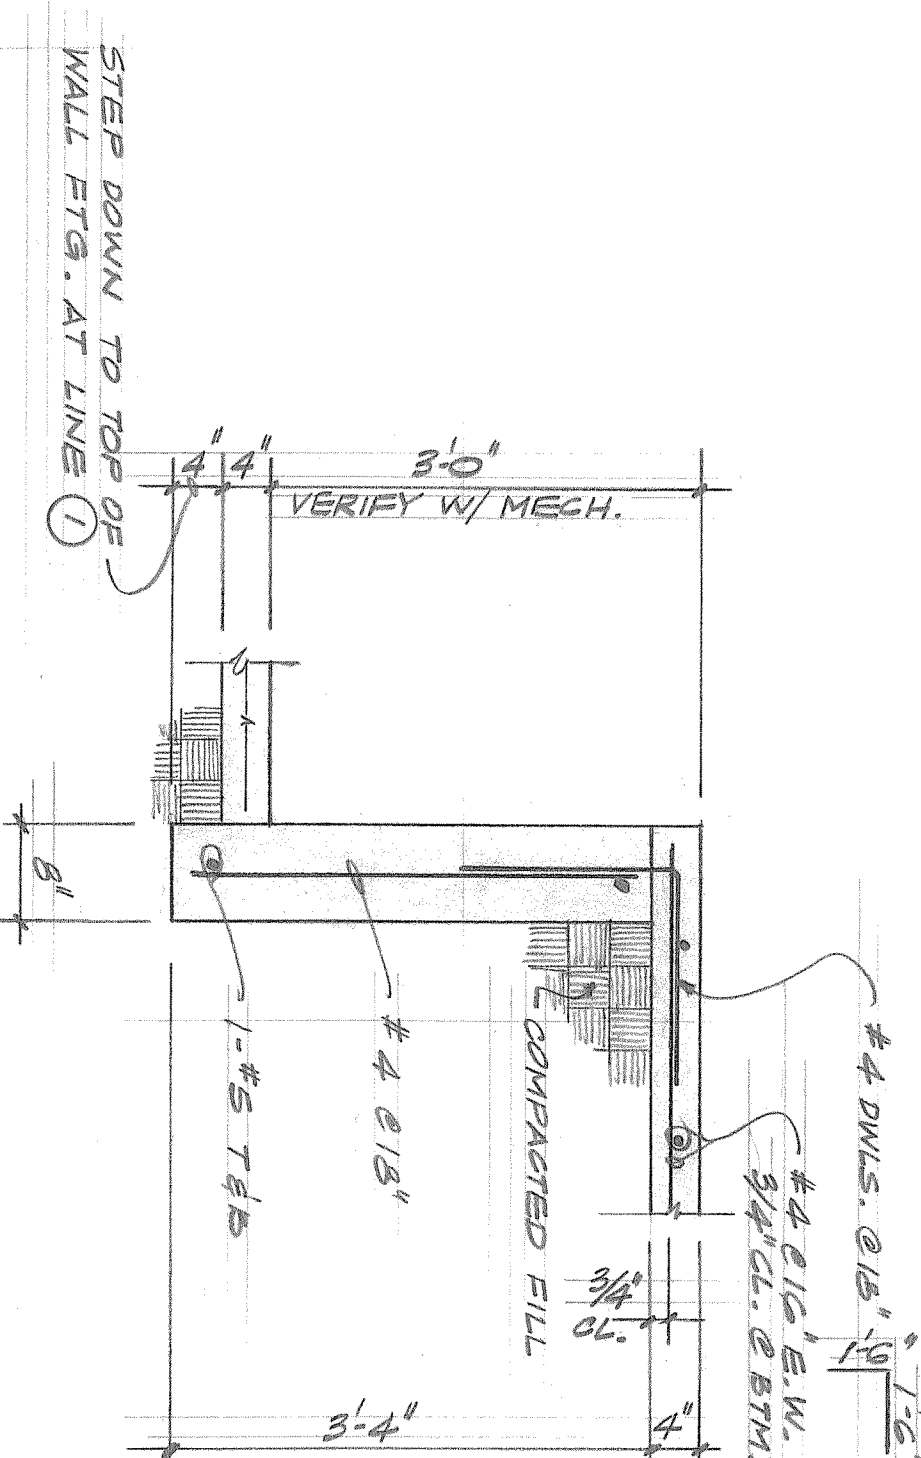

1 3/4"=1'-0"

2 3/4"=1'-0"

3 3/4"=1'-0"

4 3/4"=1'-0"