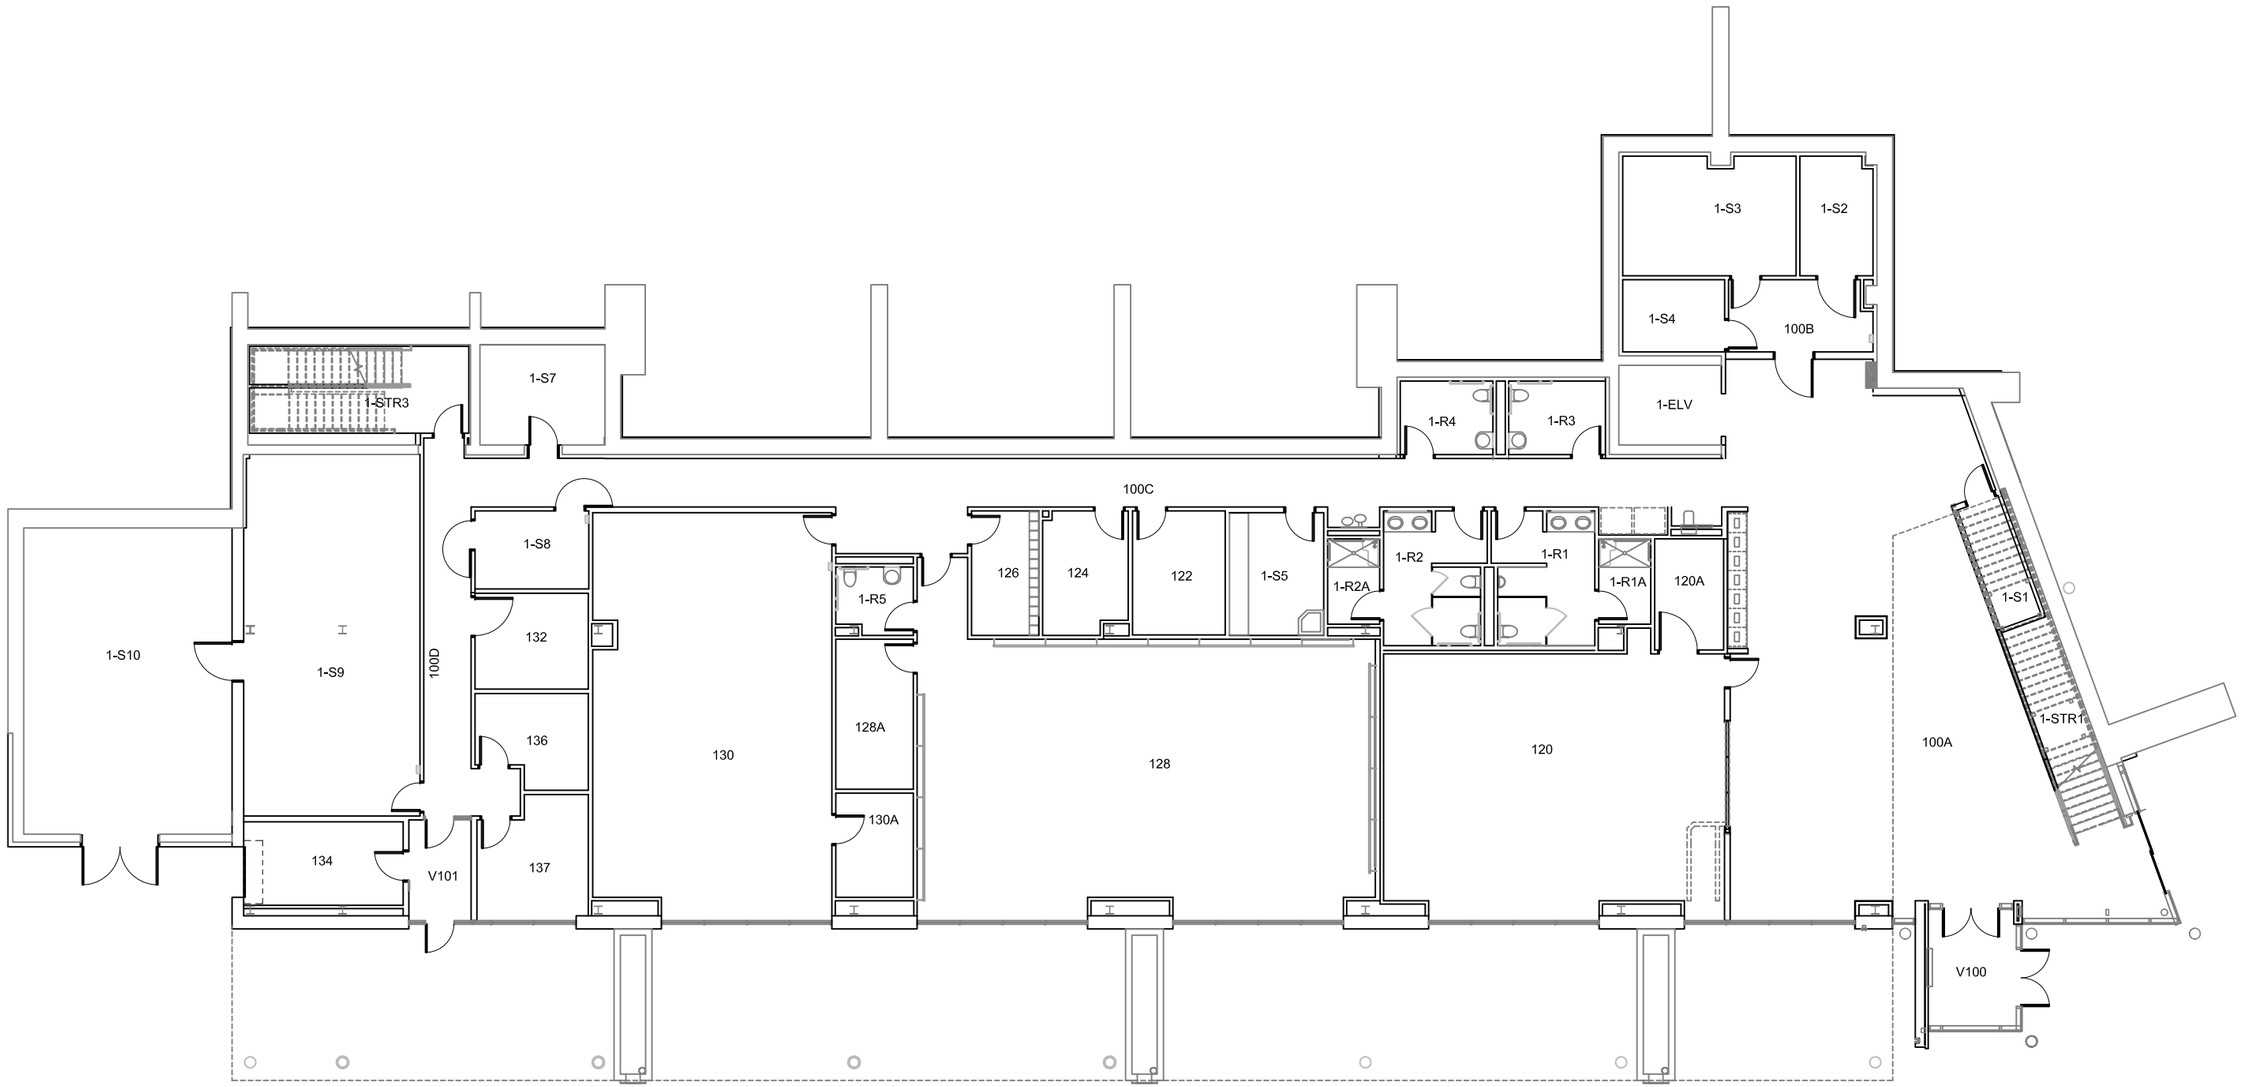

UCCS Planning, Design and Construction
UNIVERSITY OF COLORADO
COLORADO SPRINGS

First Floor Plan
LANE CENTER (LANE)

NORTH

Scale:	1/16'=1'-0"
Date:	07/01/2014
Drawn by:	MQF