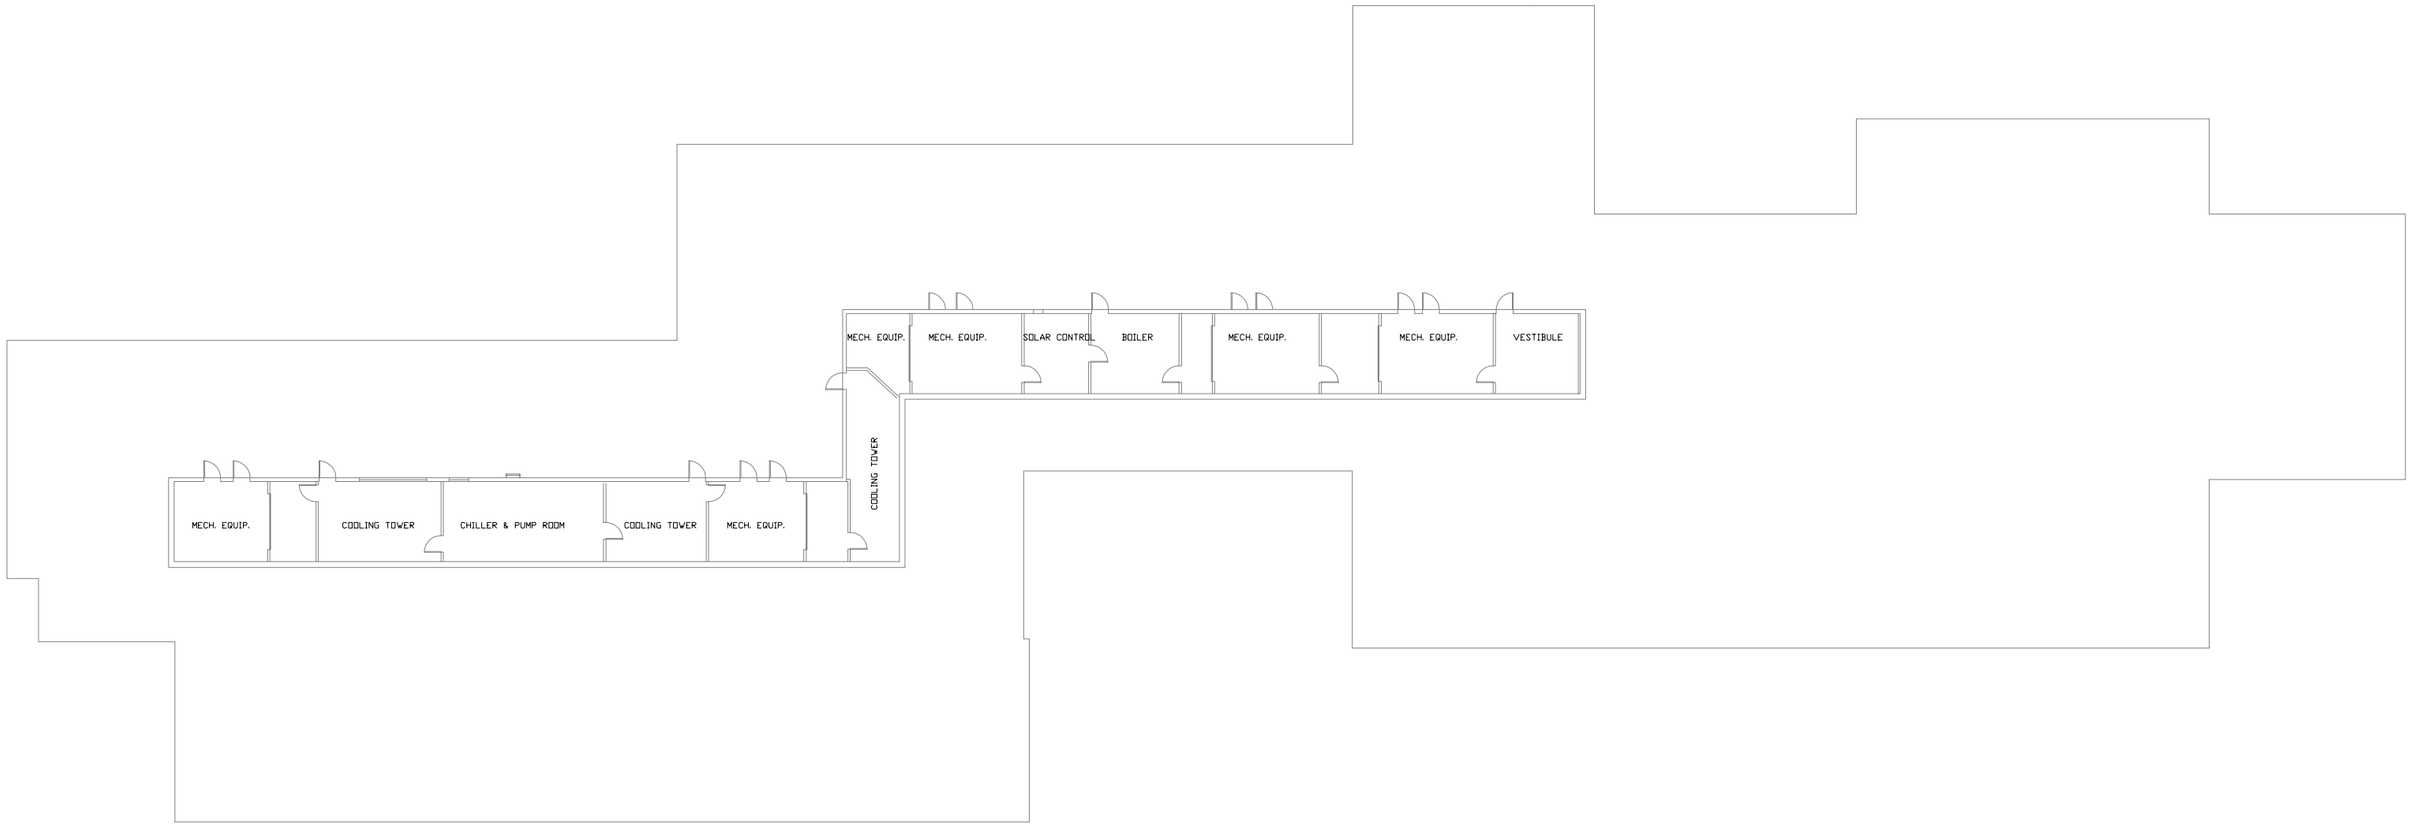

UCCS Planning, Design and Construction
UNIVERSITY OF COLORADO
COLORADO SPRINGS

Third Floor Plan

ENGINEERING AND APPLIED SCIENCE (ENGR)

NORTH

Scale:	Not To Scale
Date:	01/01/2013
Drawn by:	MQF