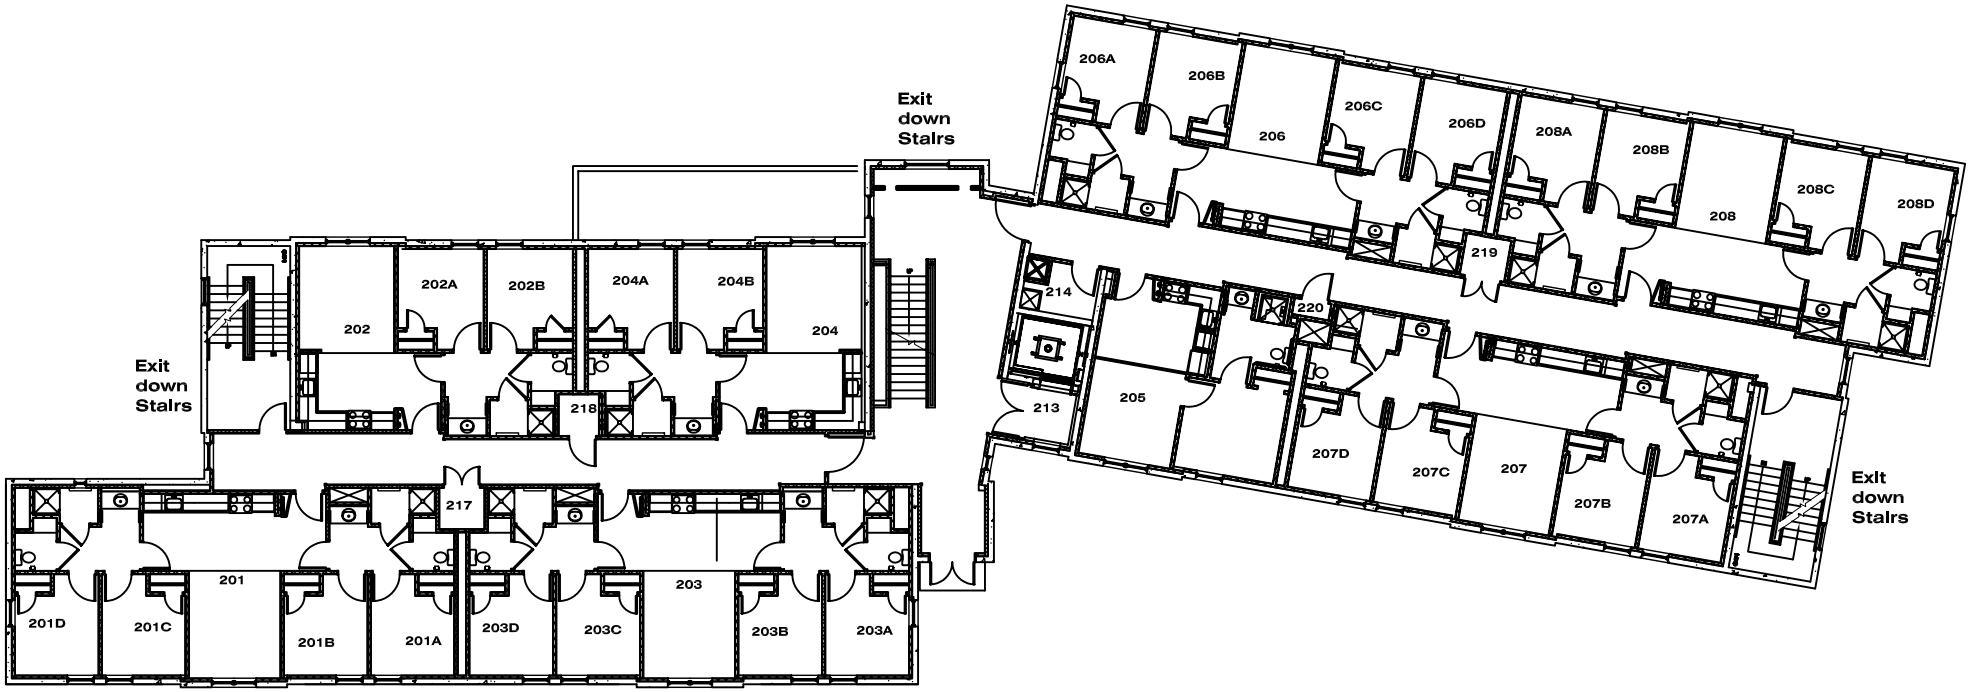

CRESTONE HOUSE

SECOND FLOOR

Facilities Services Department

Not to Scale

UCCS Planning, Design and Construction
UNIVERSITY OF COLORADO
COLORADO SPRINGS