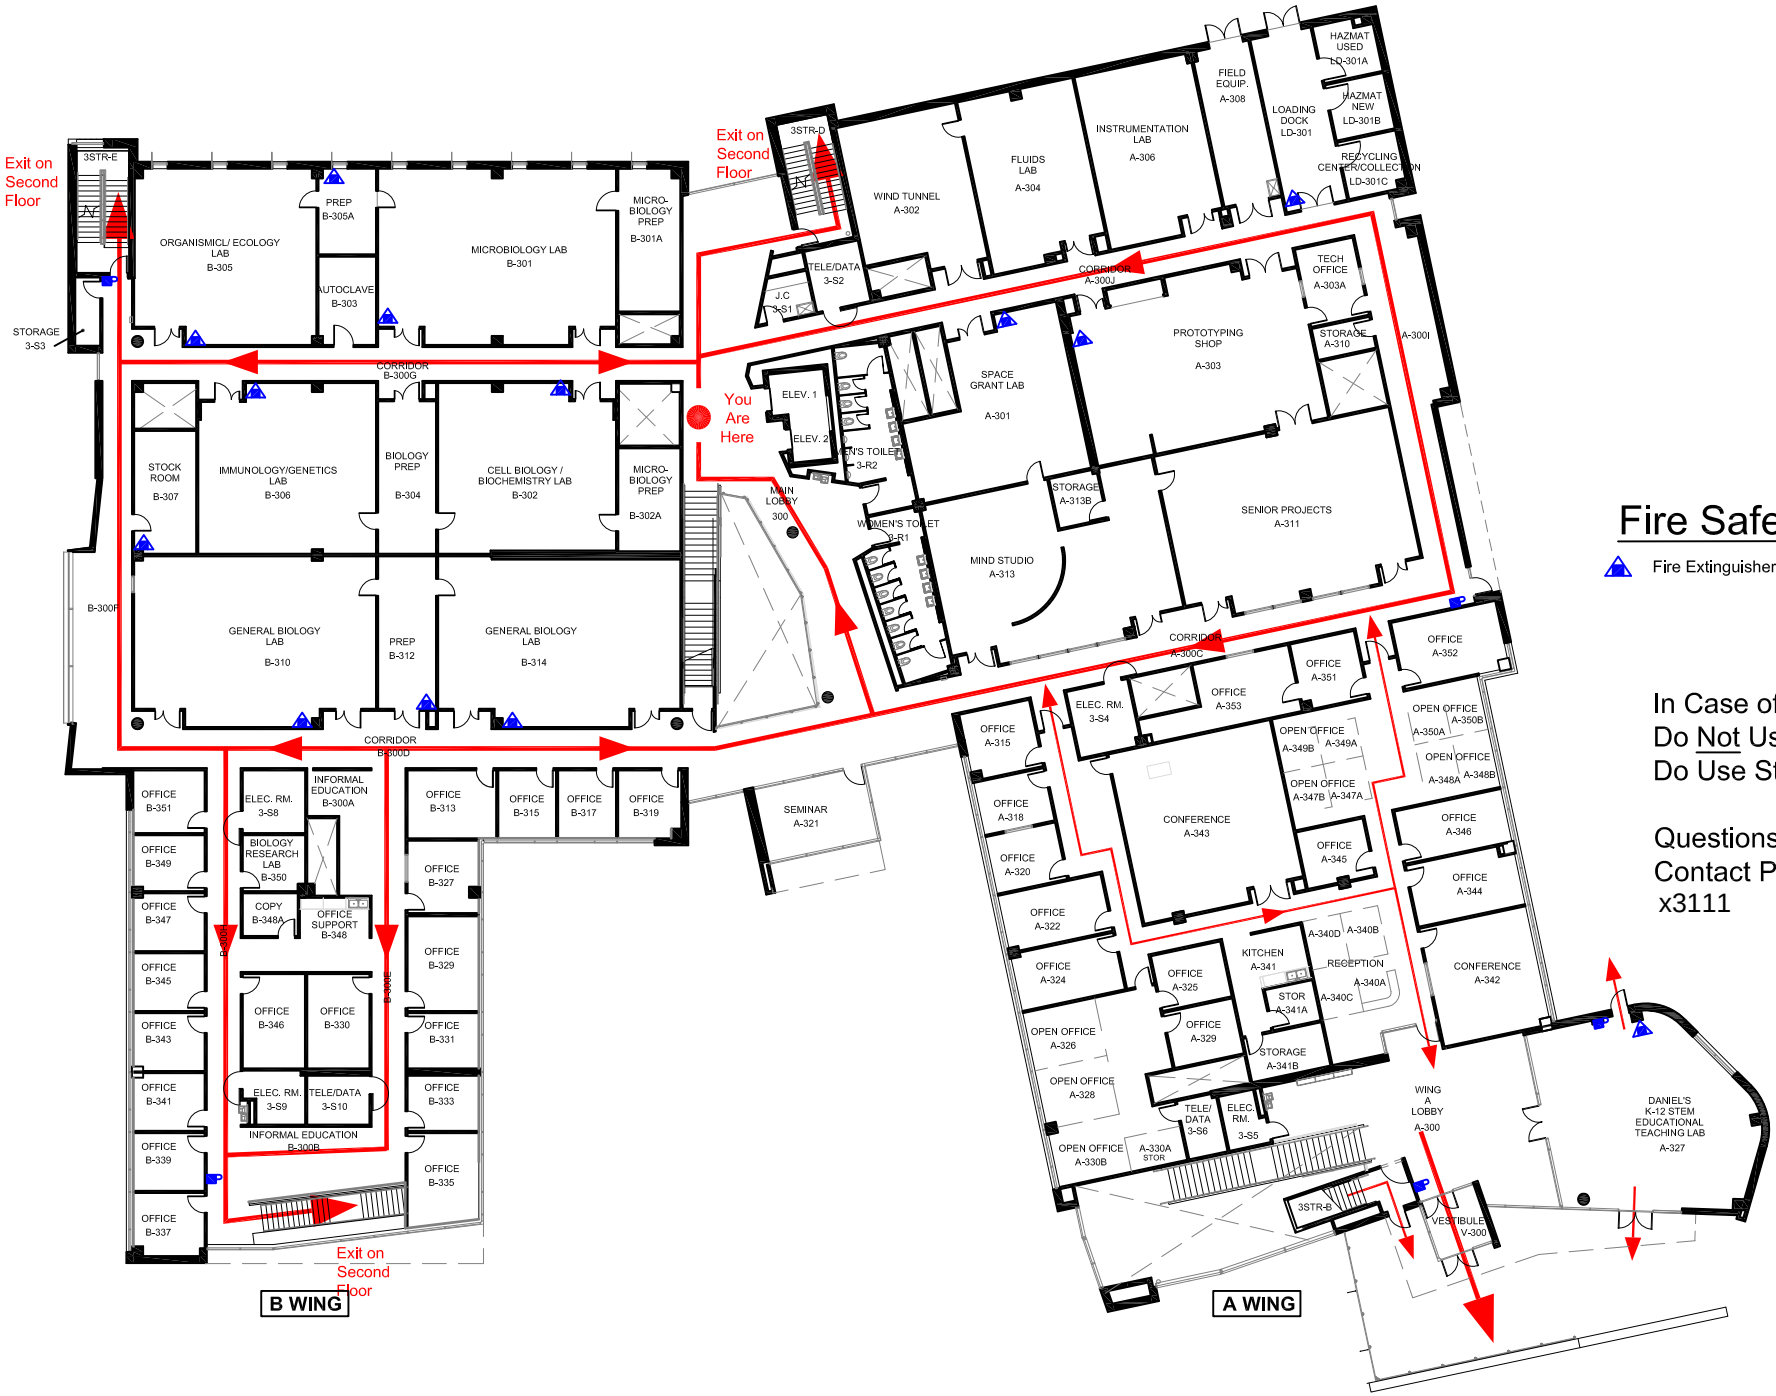

Fire Safety Legend

Fire Extinguisher

Pull Box

In Case of Fire
Do Not Use Elevator
Do Use Stairs

Questions or Comments
Contact Public Safety
x3111

UCCS Planning, Design and Construction
UNIVERSITY OF COLORADO COLORADO SPRINGS

Third Floor Plan - EVACUATION MAP

OSBORNE CENTER FOR SCIENCE & ENGINEERING (OCSE)

Scale: Not To Scale
Date: 01/01/2014
Drawn by: MQF